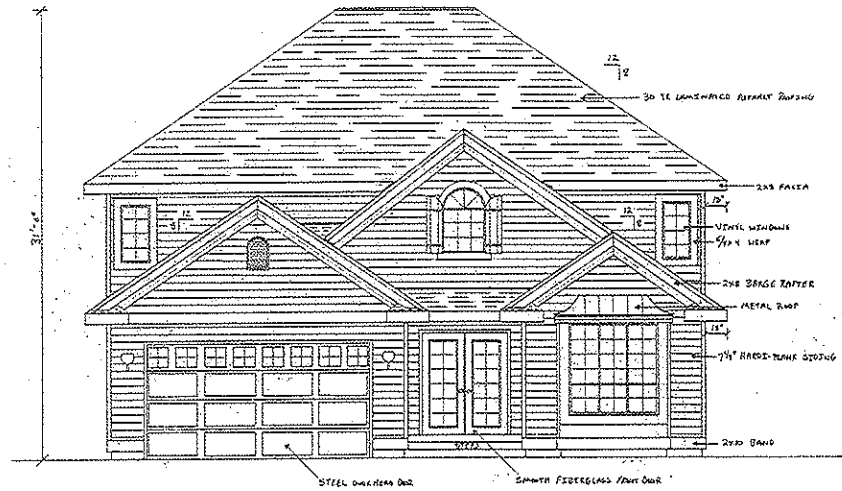

FRONT ELEVATION

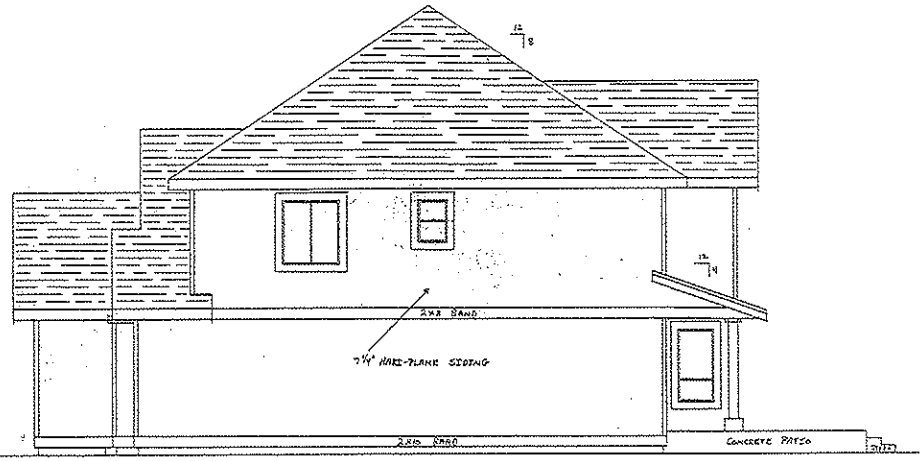

FARM SIDE ELEVATION

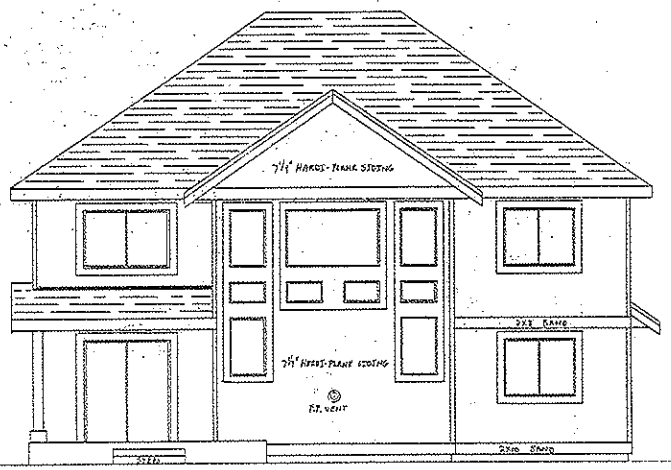

REAR ELEVATION

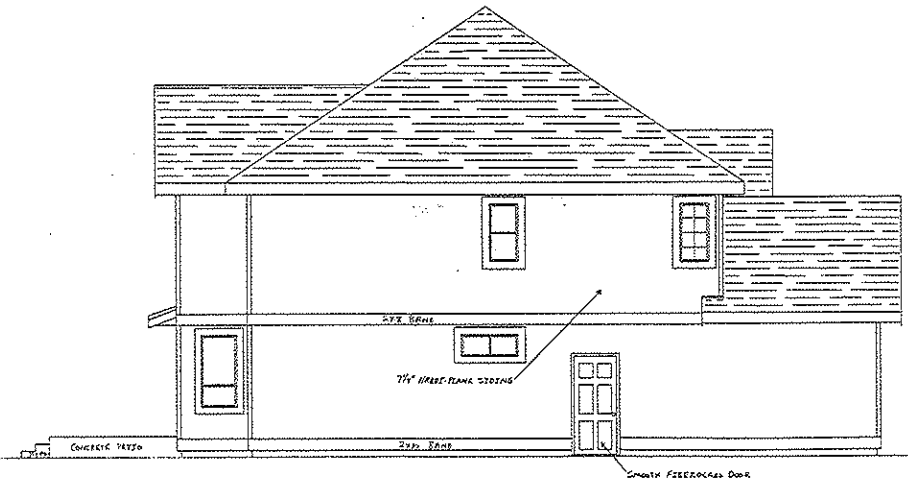

WEST SIDE ELEVATION

REVISIONS	BY

PINE CREEK CONSTRUCTION INC

LOT #20
BRADLEY FIELDS
1561 FONTAIL ST.
LYNDEN, WA

DATE 9/07
SCALE 1/4" = 1'-0"
DRAWN DALE KASENK
JOB
SHEET
OF SHEETS

PLAN #PCBF507

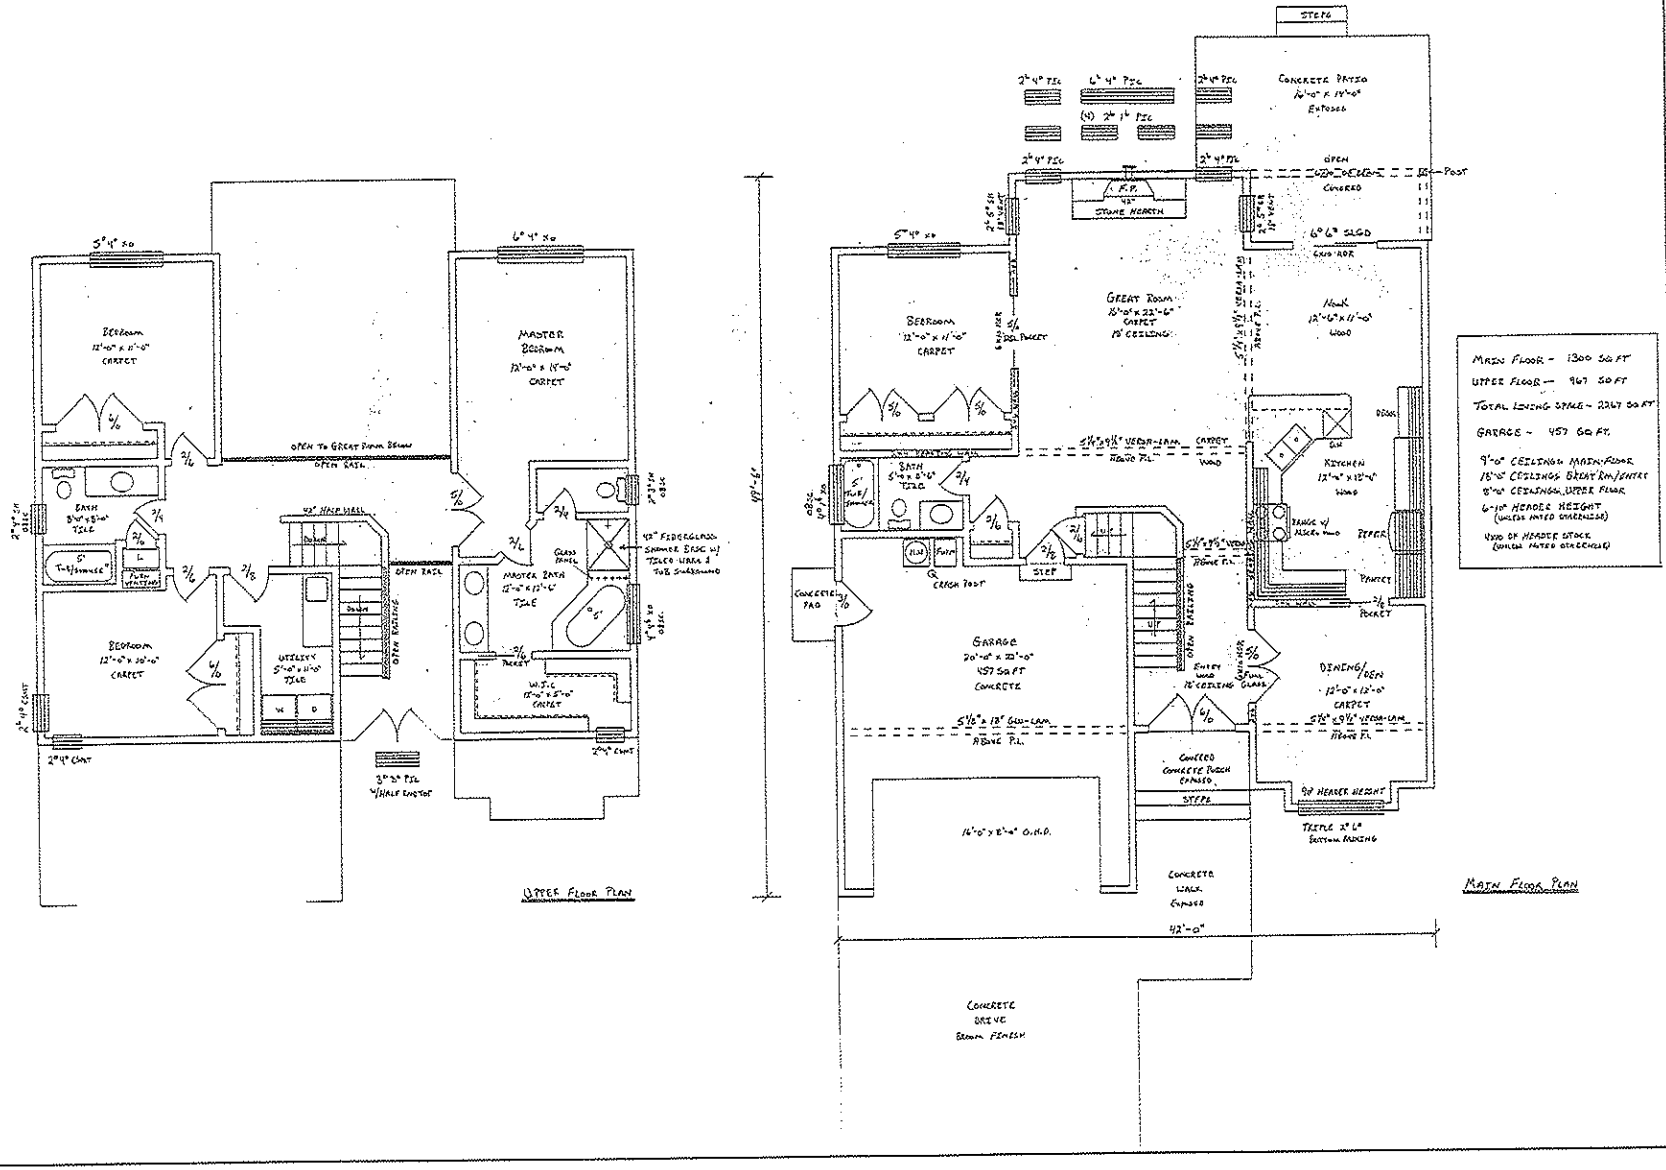

PLAN #PCBF507